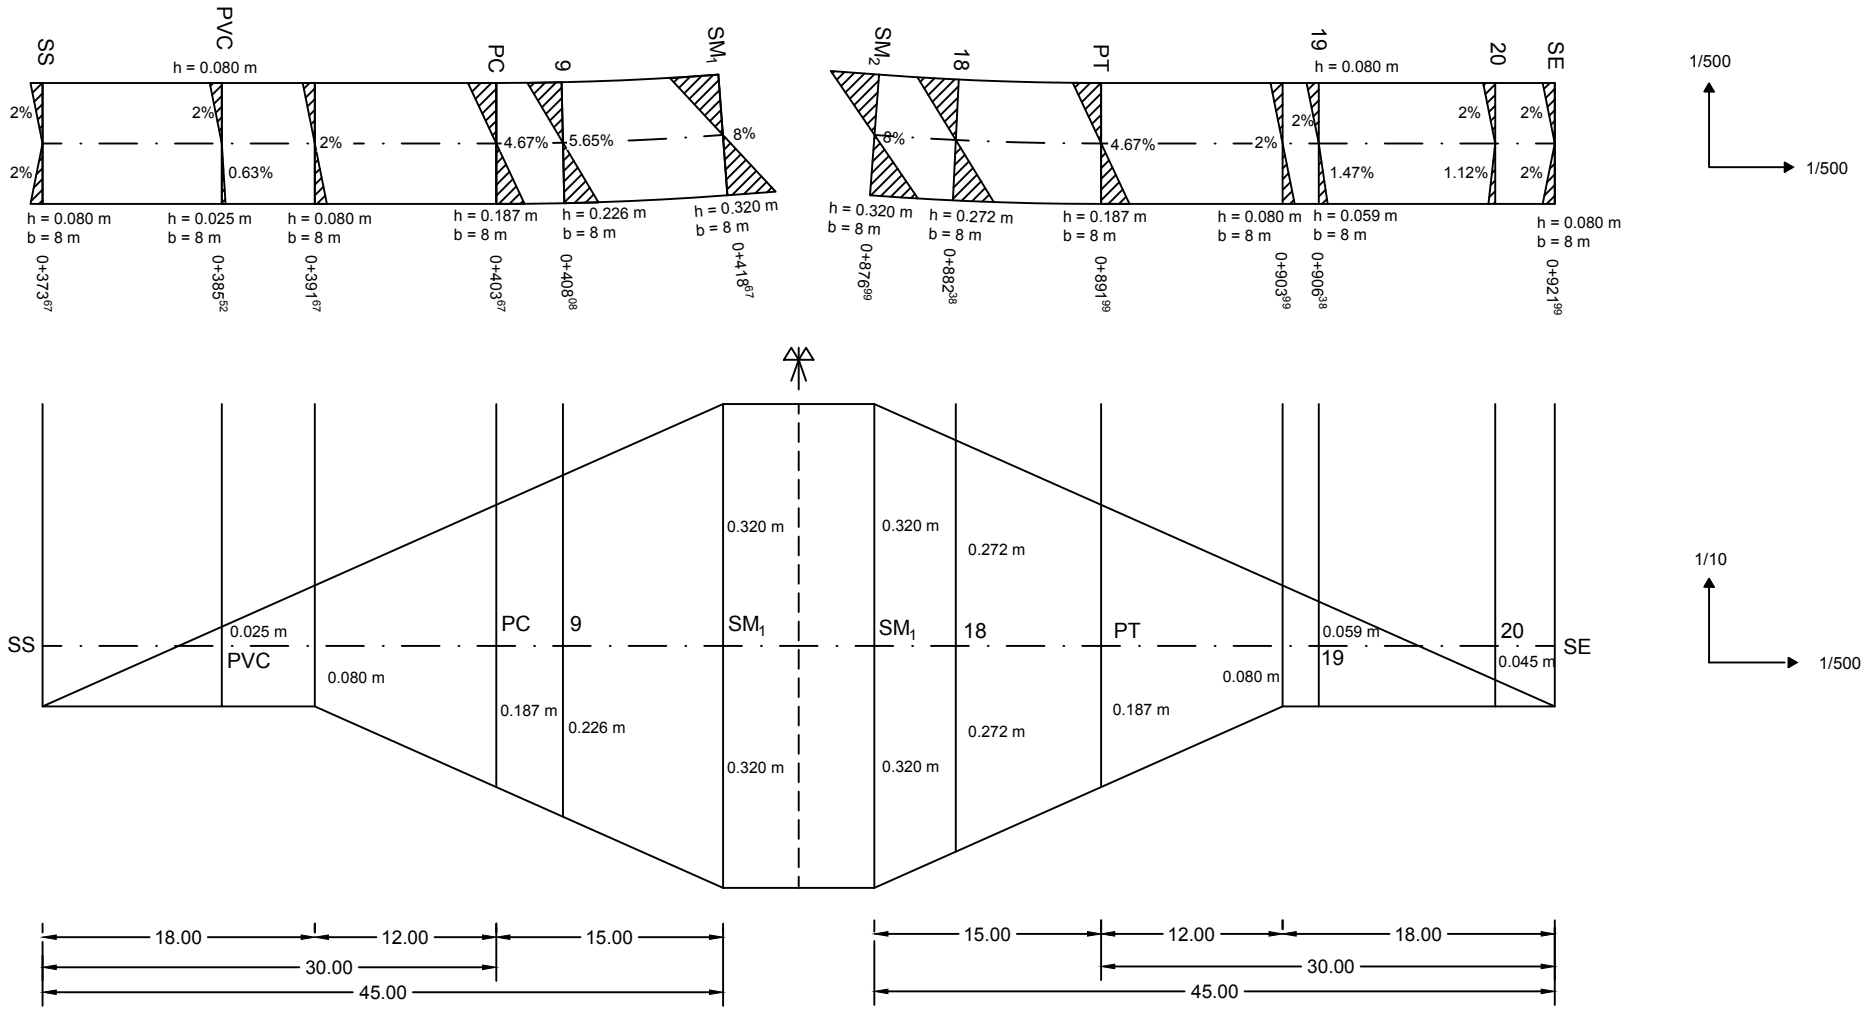

AYDIN ADNAN MENDERES UNIVERSITY
ENGINEERING FACULTY
CIVIL ENGINEERING DEPARTMENT

SUPERELEVATION DETAILS AND DIAGRAM

NAME-SURNAME	STUDENT ID
DATE	SHEET-1 1/500