Typical Cross-Section

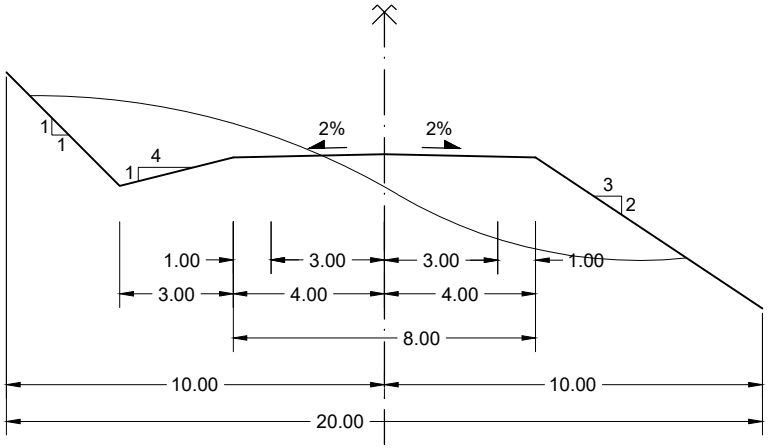

AYDIN ADNAN MENDERES UNIVERSITY
ENGINEERING FACULTY
CIVIL ENGINEERING DEPARTMENT

TYPICAL CROSS-SECTION

NAME-SURNAME	STUDENT ID
DATE	SHEET-1 1/200

Cross-section: $SM_{2,1}$
Km = 2+153[45]
Ground Elevation = 648.40
Grade Elevation = 652.39

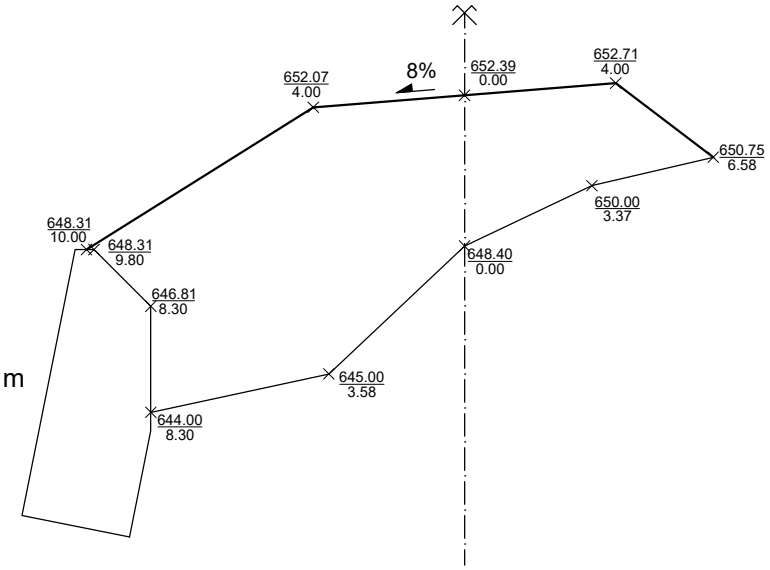

H = 4 m
h_T = 8 m
K = 2.00 m

$Area_{Fill}$ = 67.88 m^2

AYDIN ADNAN MENDERES UNIVERSITY
ENGINEERING FACULTY
CIVIL ENGINEERING DEPARTMENT

CROSS-SECTION: $SM_{2,1}$

NAME-SURNAME	STUDENT ID
DATE	SHEET-1 1/200

Cross-section: H_{25}
Km = 2+500^{00}
Ground Elevation = 640.25
Grade Elevation = 623.04

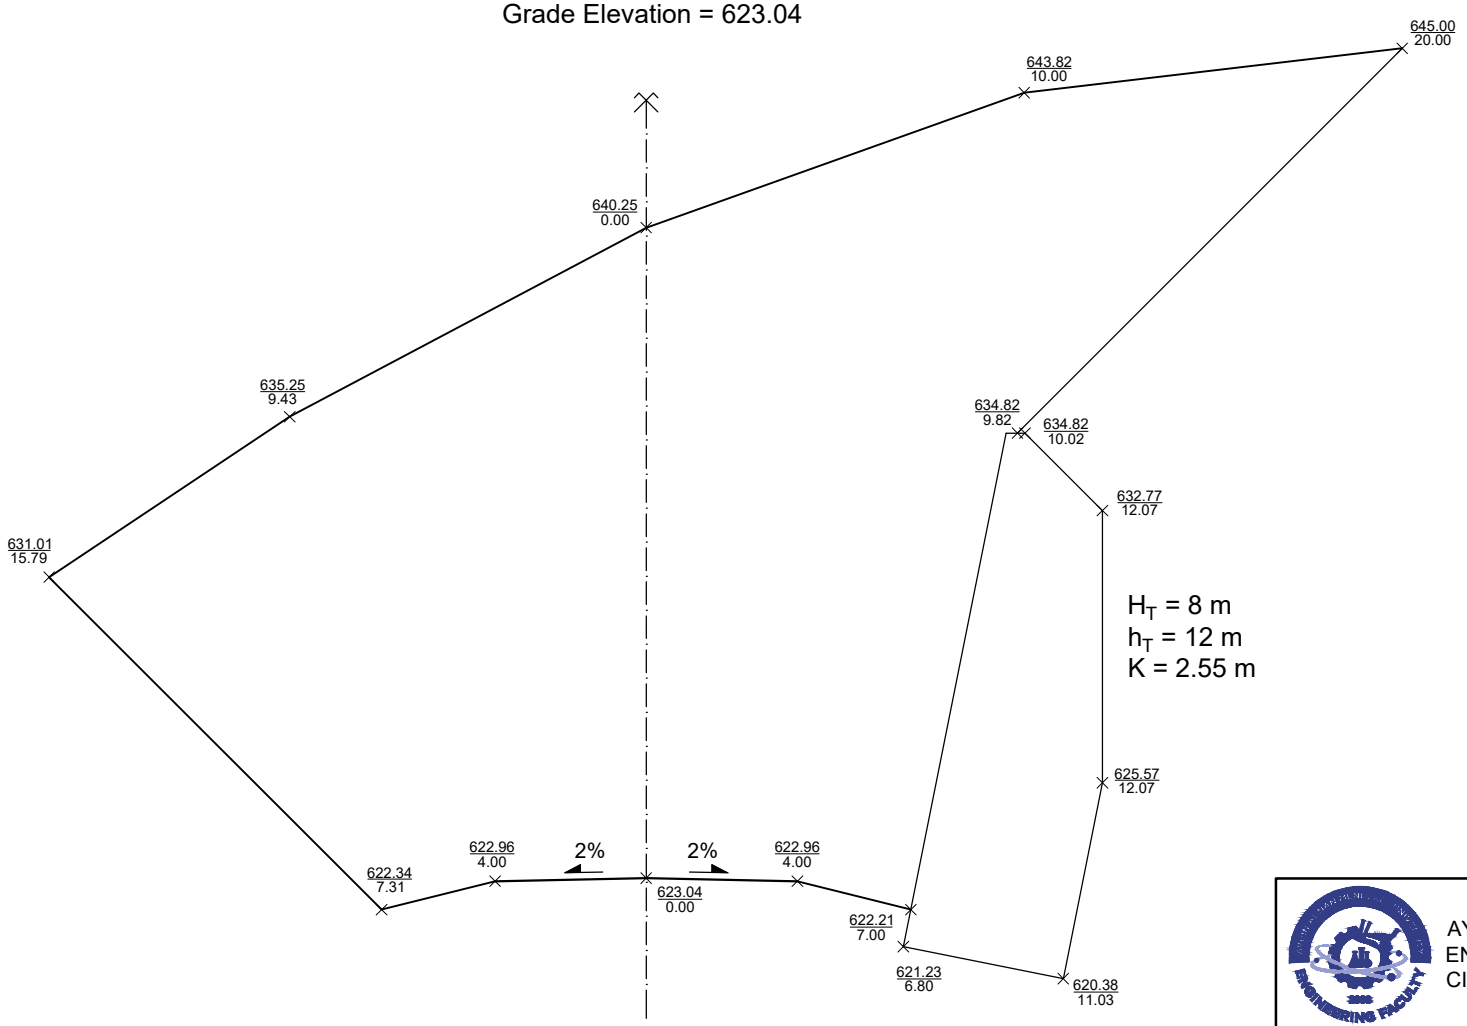

H_T = 8 m
h_T = 12 m
K = 2.55 m

$Area_{Cut}$ = 441.54 m^2

AYDIN ADNAN MENDERES UNIVERSITY
ENGINEERING FACULTY
CIVIL ENGINEERING DEPARTMENT

CROSS-SECTION: H_{25}

NAME-SURNAME	STUDENT ID
DATE	SHEET-1 1/200