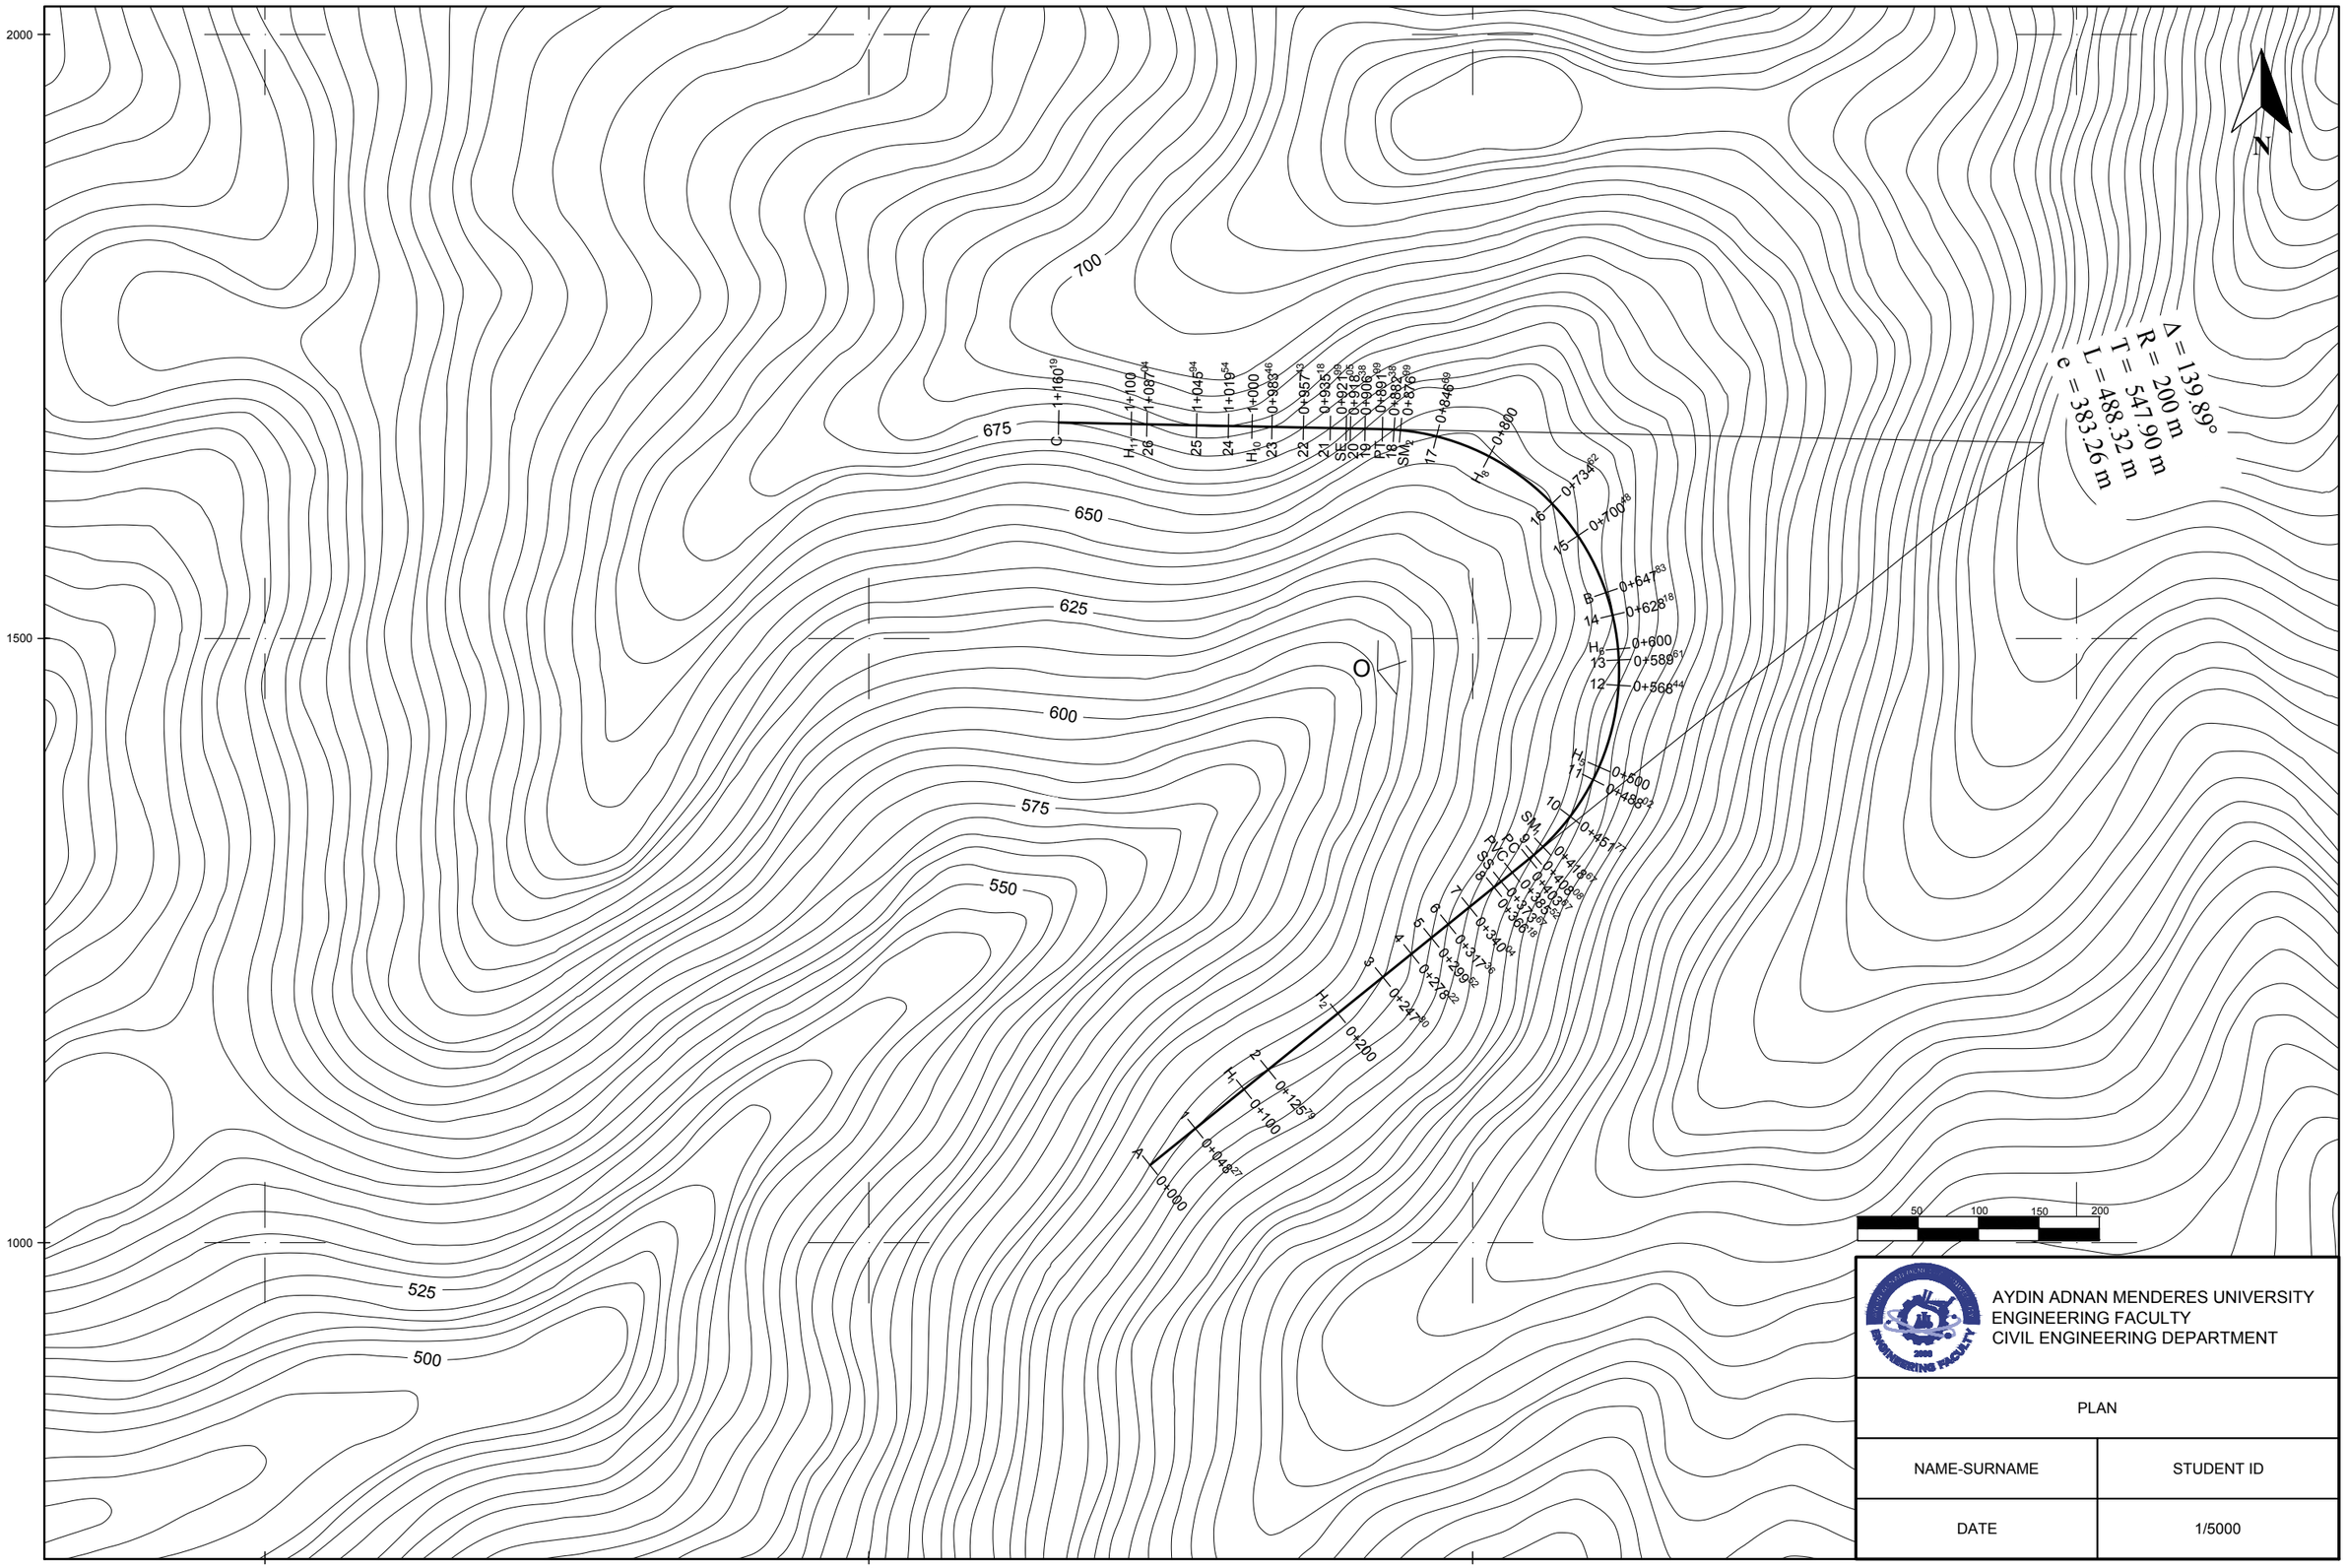

AYDIN ADNAN MENDERES UNIVERSITY
ENGINEERING FACULTY
CIVIL ENGINEERING DEPARTMENT

PLAN	
NAME-SURNAME	STUDENT ID
DATE	1/5000

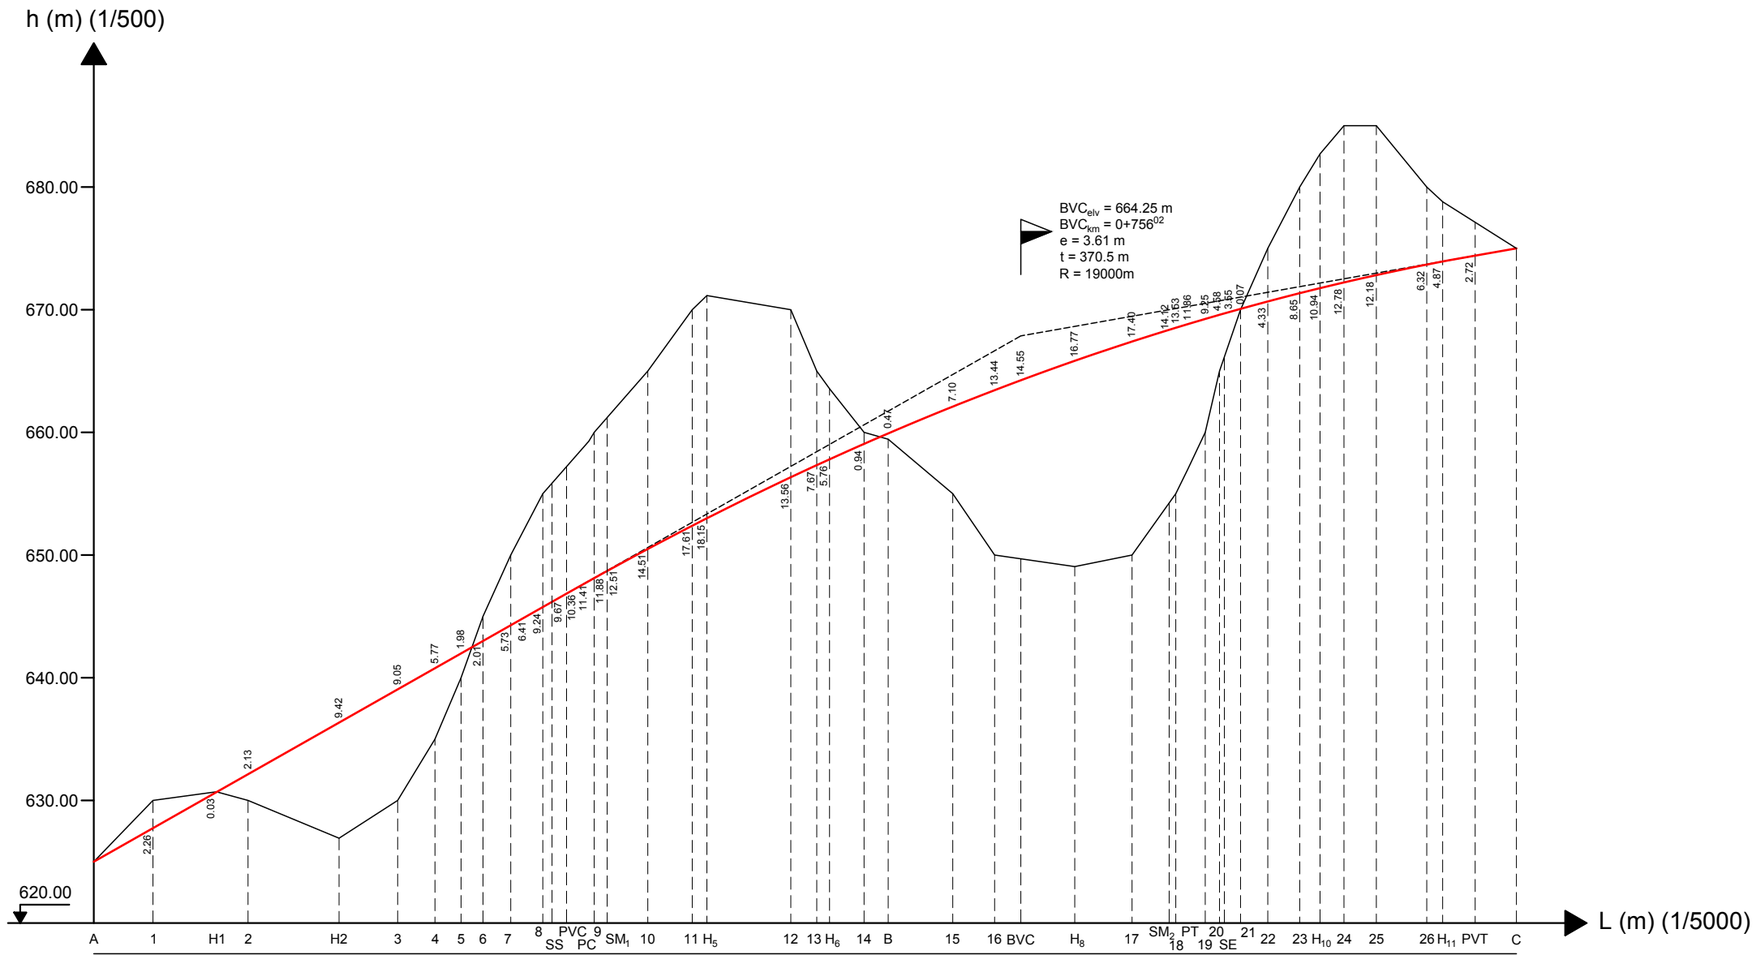

AYDIN ADNAN MENDERES UNIVERSITY
ENGINEERING FACULTY
CIVIL ENGINEERING DEPARTMENT

PROFILE

NAME-SURNAME	STUDENT ID
DATE	1/5000